Floor Plan
Scale 1:400
GRID BLOCKS = 1MX1M

BUY LOCAL SUMMIT 2017

SANDTON CONVENTION CENTRE
EXHIBITION HALL 1
FLOOR PLAN

3/4 APRIL 2017

PSA005
22/03/2017

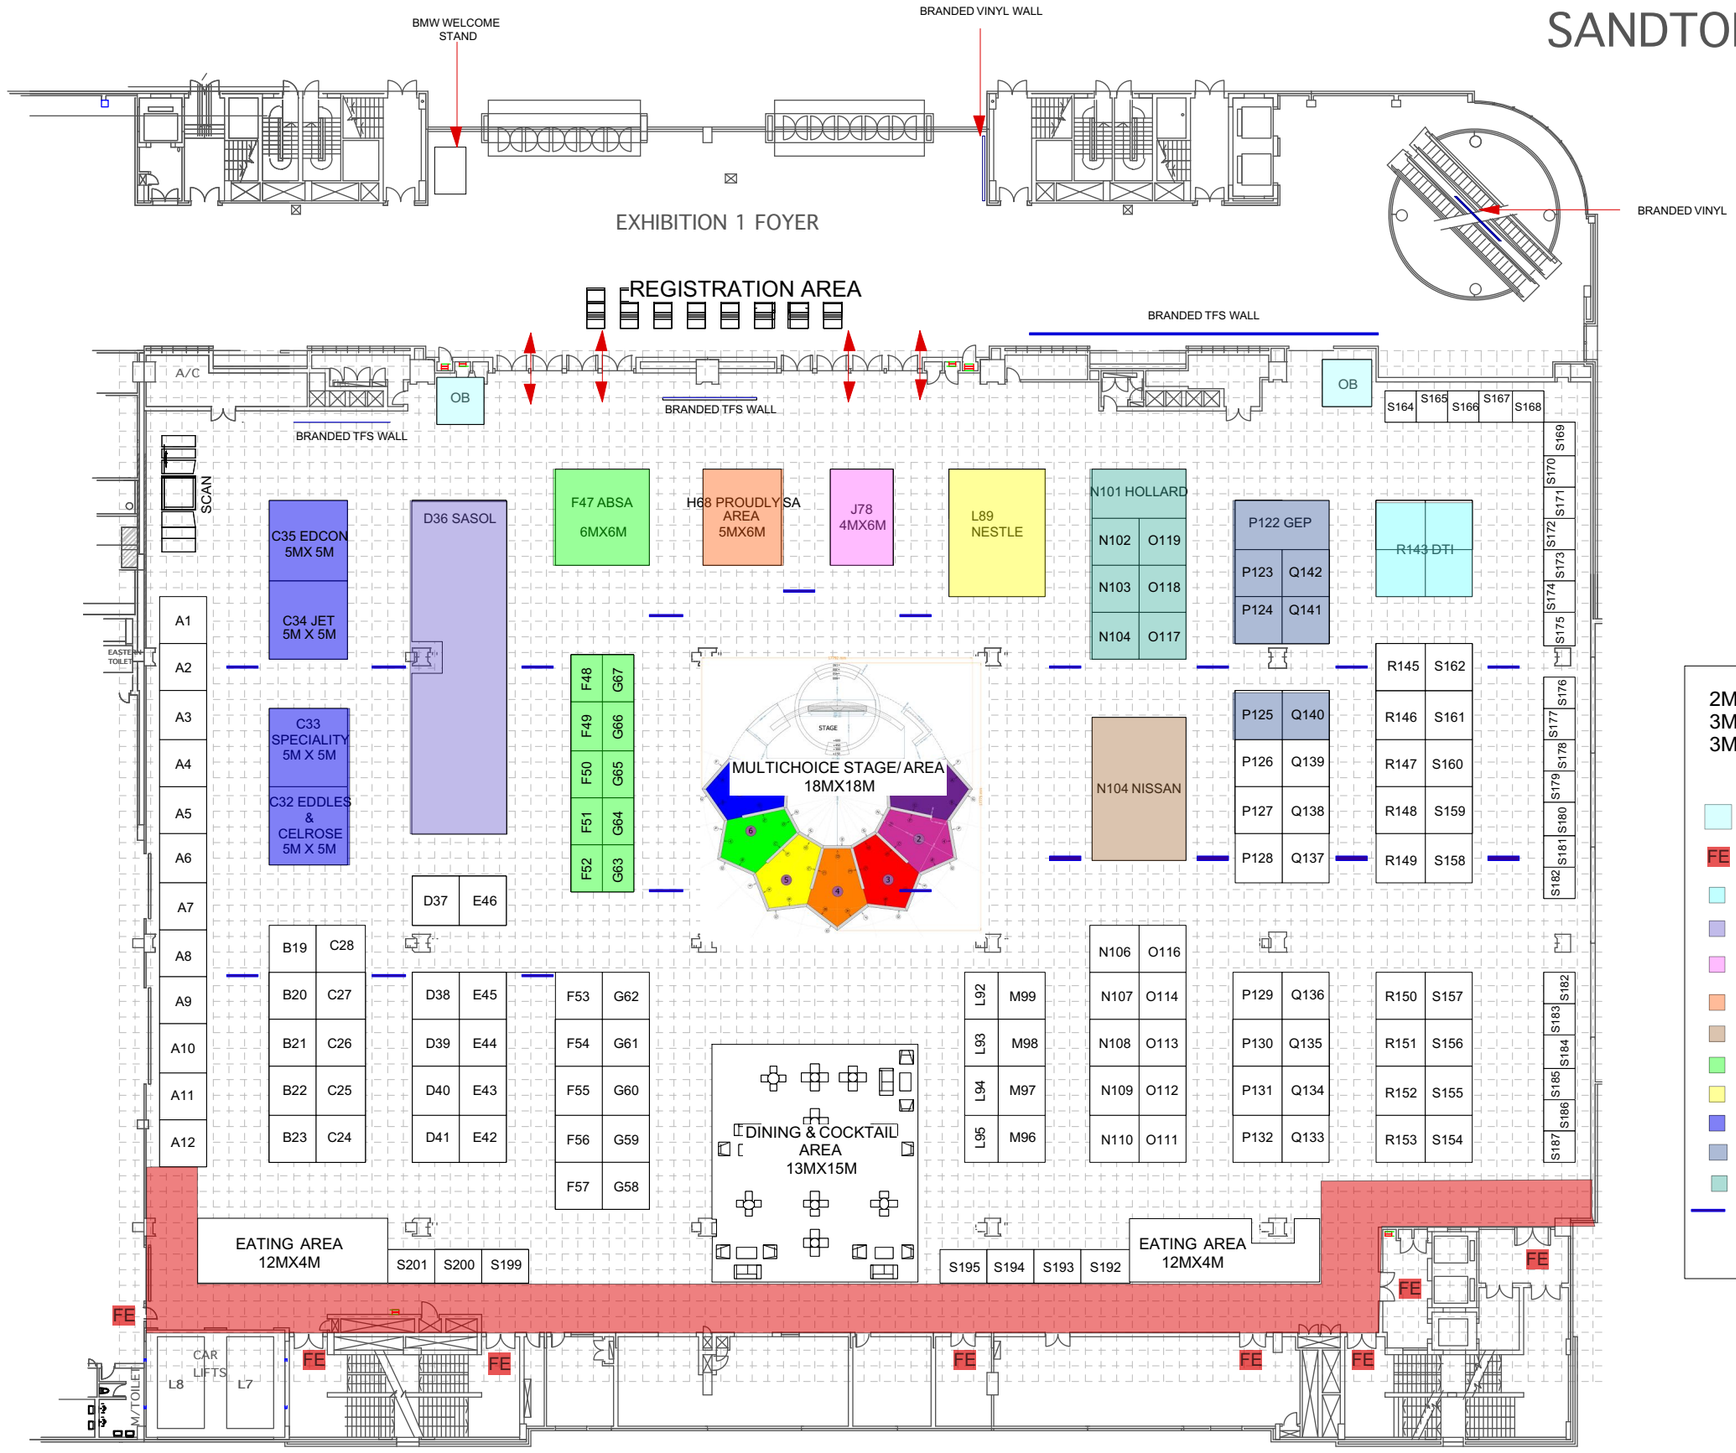

2M X 2M = 25
3M X 2M = 21
3M X 3M = 100

- OUTSIDE BROADCASTER
- FE FIRE EXITS
- DTI AND PAVILLION
- SASOL
- HISENSE
- PROUDLY SA AREA
- NISSAN
- ABSA AND SMME PAVILLION
- NESTLE AND PAVILLION
- EDCON AND PAVILLION
- GEP AND PAVILLION
- HOLLARD AND PAVILLION
- BRANDED BANNERS

WORK IN PROGRESS
drawing to be certified for production
(design stamp required)

NOTE: One design concept will be put together with up to two design revisions. Additional revisions or designs will be billed at a rate of **R900 per revision**.

SCANDISPLAY

© 2015

This proposal and design used in this concept are each subject to the national and international copyright laws for the protection of intellectual property rights. It is not allowed to duplicate or hand out this concept and design or any part of it to third parties. Please note that any dissemination to third parties, distribution or copying of this concept and design is prohibited. All dimensions and relevant details to be checked by production and pre-built prior to construction on site. All dimensions are given in mm. Any discrepancies are to be reported to the designer immediately. No changes are to be made to this design without the approval of the designer. Colours and graphics are represented as close as possible but may differ from the actual finished product.

B